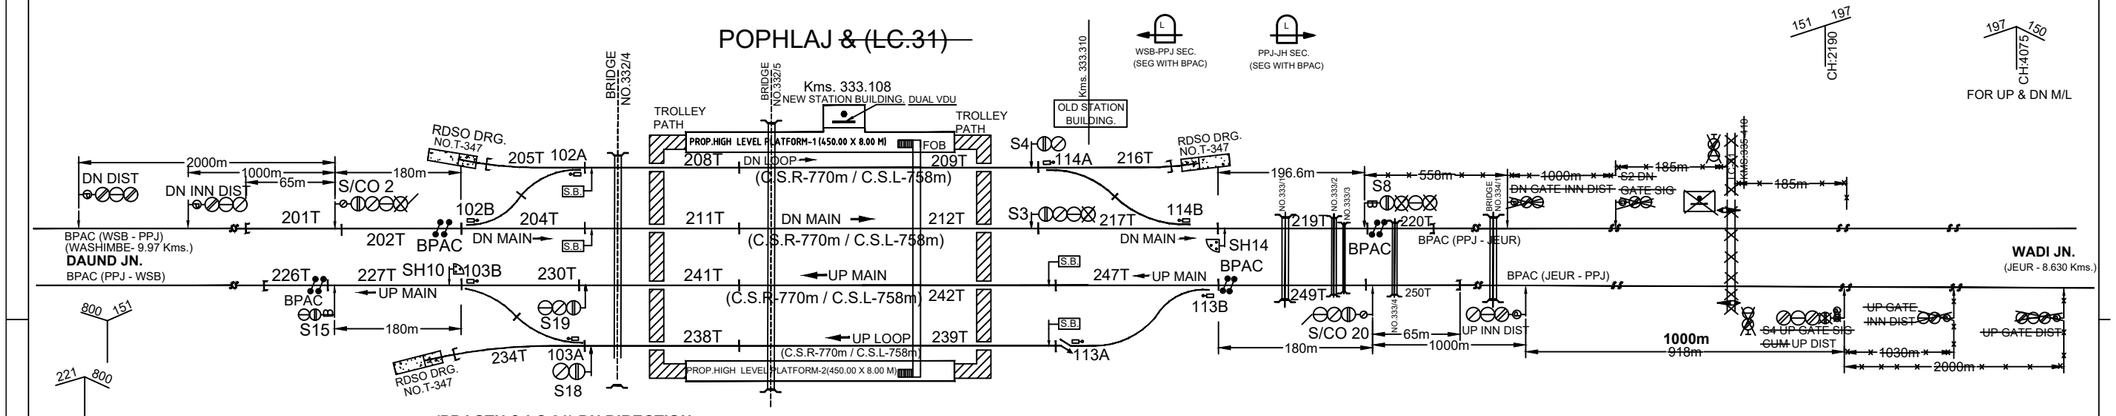

(PPJ STN & LC.31) DN DIRECTION

ASPECT SEQUENCE CHART

DN DIST	DN INN DIST	DN HOME S 2	DN MAIN STG. S 3	DN ADV STG. S 8	DN GATE INN DIST	DN GATE SIG
1000m	1000m	1051m	293m	558m	1000m	
G	G	G	G	G	G	G
	YY	Y	Y	Y	R	R
YY	YY	*YWU	R			
	Y	R				

GATE CLOSED

* YELLOW WITH ROUTE.

UP DIRECTION (PPJ STN & LC.31)

ASPECT SEQUENCE CHART

UP ADV.STG. S 15	UP MAIN STG. S 19	UP HOME SIG. S 20	UP INN DIST.	S4 CUM UP GATE SIG UP DIST.	UP GATE INN DIST.	UP GATE DIST.
293m	1051m	1000m	1000m 918m	1030m	1000m	
G	G	G	G	G	G	G
R	Y	Y	YY			
R	*YWU	YY	YY			
	R	Y	R	Y	*YY	

UP INN DIST.GREEN IF S4 LIT OR LC 31 CLOSED

* YELLOW WITH ROUTE.

GATE CLOSED

NOTE:

1. FOR COMPLETE DETAILS PLEASE REFER SIP.

SIGNAL & TELECOMMUNICATIONS	
POPHLAJ & LC31	
(EI) 'B' CLASS STD. III	
C.RLY, SUR. DIV.	NOT TO SCALE
DRG. NO.	SIP.No. 5208/01/A/B/C/D/E (07)

DT. 23.02.2023