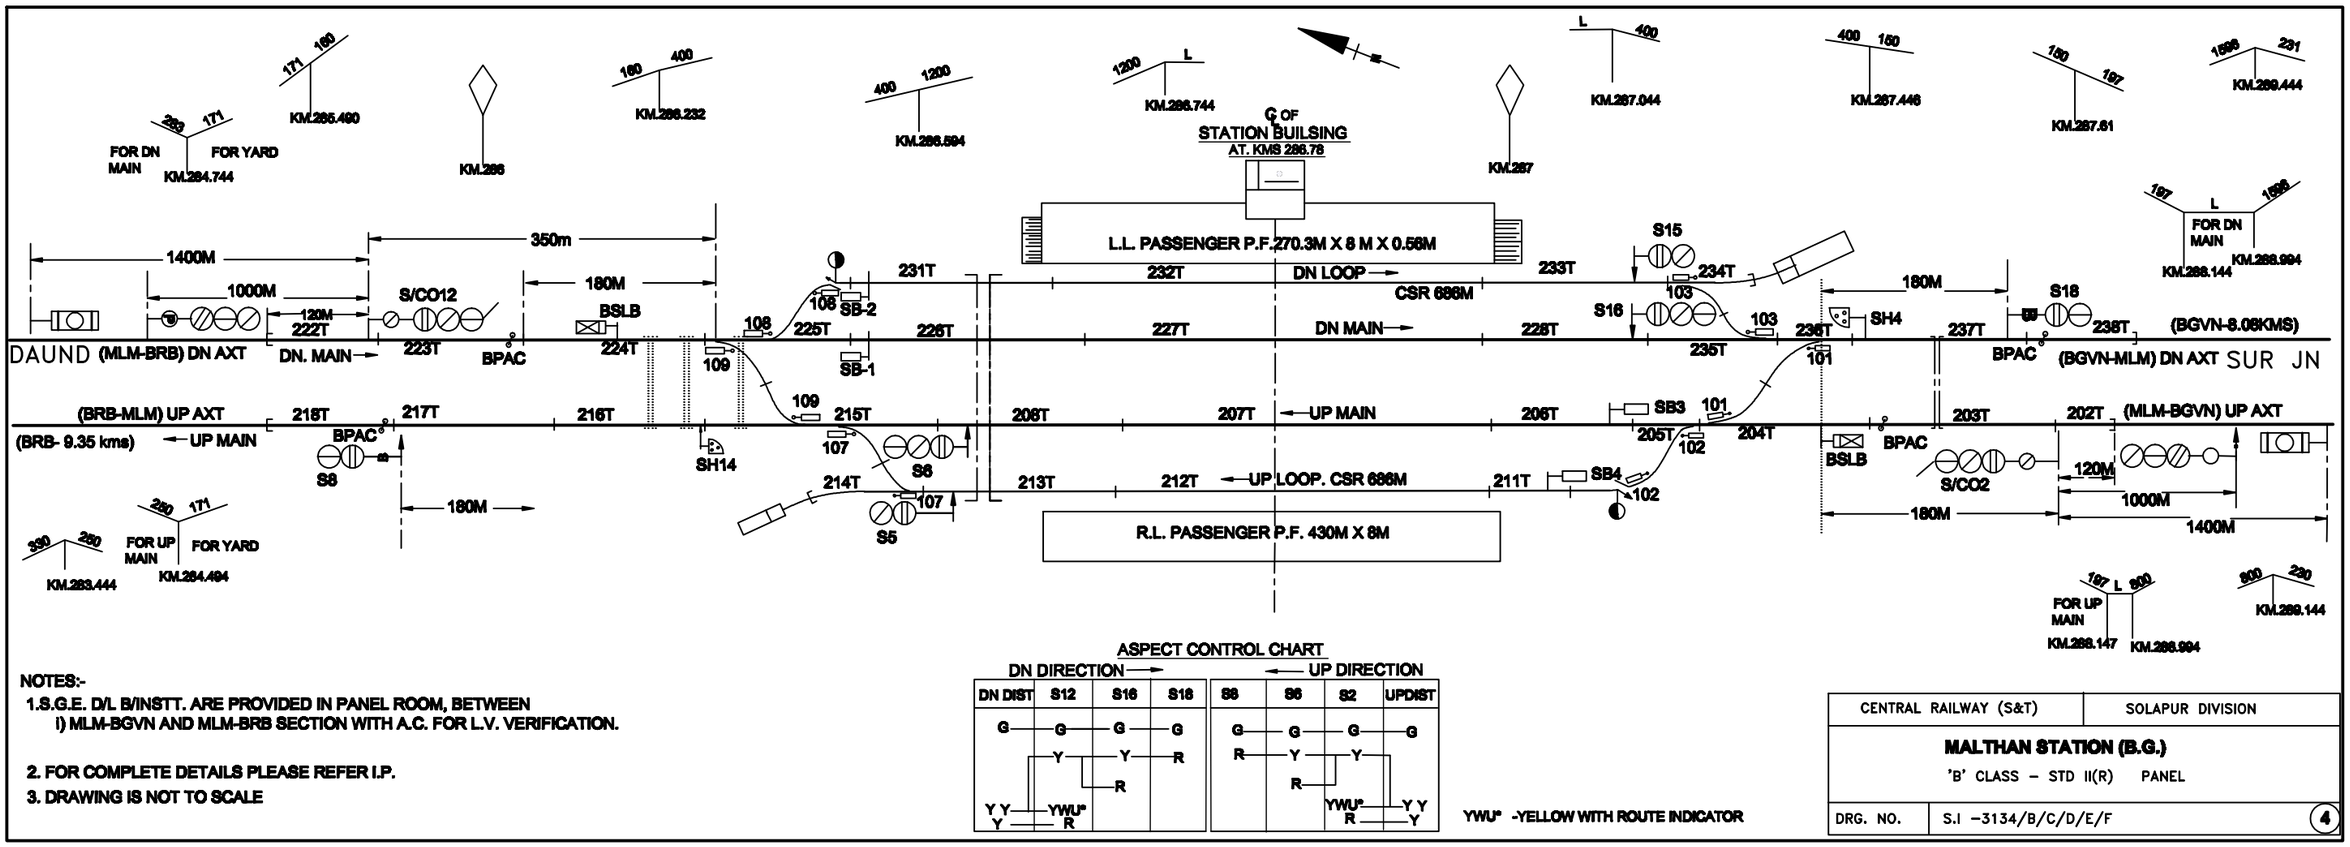

NOTES:-

1.S.G.E. D/L B/INSTT. ARE PROVIDED IN PANEL ROOM, BETWEEN
I) MLM-BGVN AND MLM-BRB SECTION WITH A.C. FOR L.V. VERIFICATION.

2. FOR COMPLETE DETAILS PLEASE REFER I.P.

3. DRAWING IS NOT TO SCALE

ASPECT CONTROL CHART

DN DIRECTION → ← UP DIRECTION

DN DIST	S12	S16	S18	S8	S6	S2	UPDIST
	G, Y, Y Y, Y	G, Y, R, YWU*	G, R	G, R	G, Y, R	G, Y, YWU*	G, Y Y, R

YWU* -YELLOW WITH ROUTE INDICATOR

CENTRAL RAILWAY (S&T)	SOLAPUR DIVISION
MALTHAN STATION (B.G.) 'B' CLASS – STD II(R) PANEL	
DRG. NO.	S.I –3134/B/C/D/E/F (4)