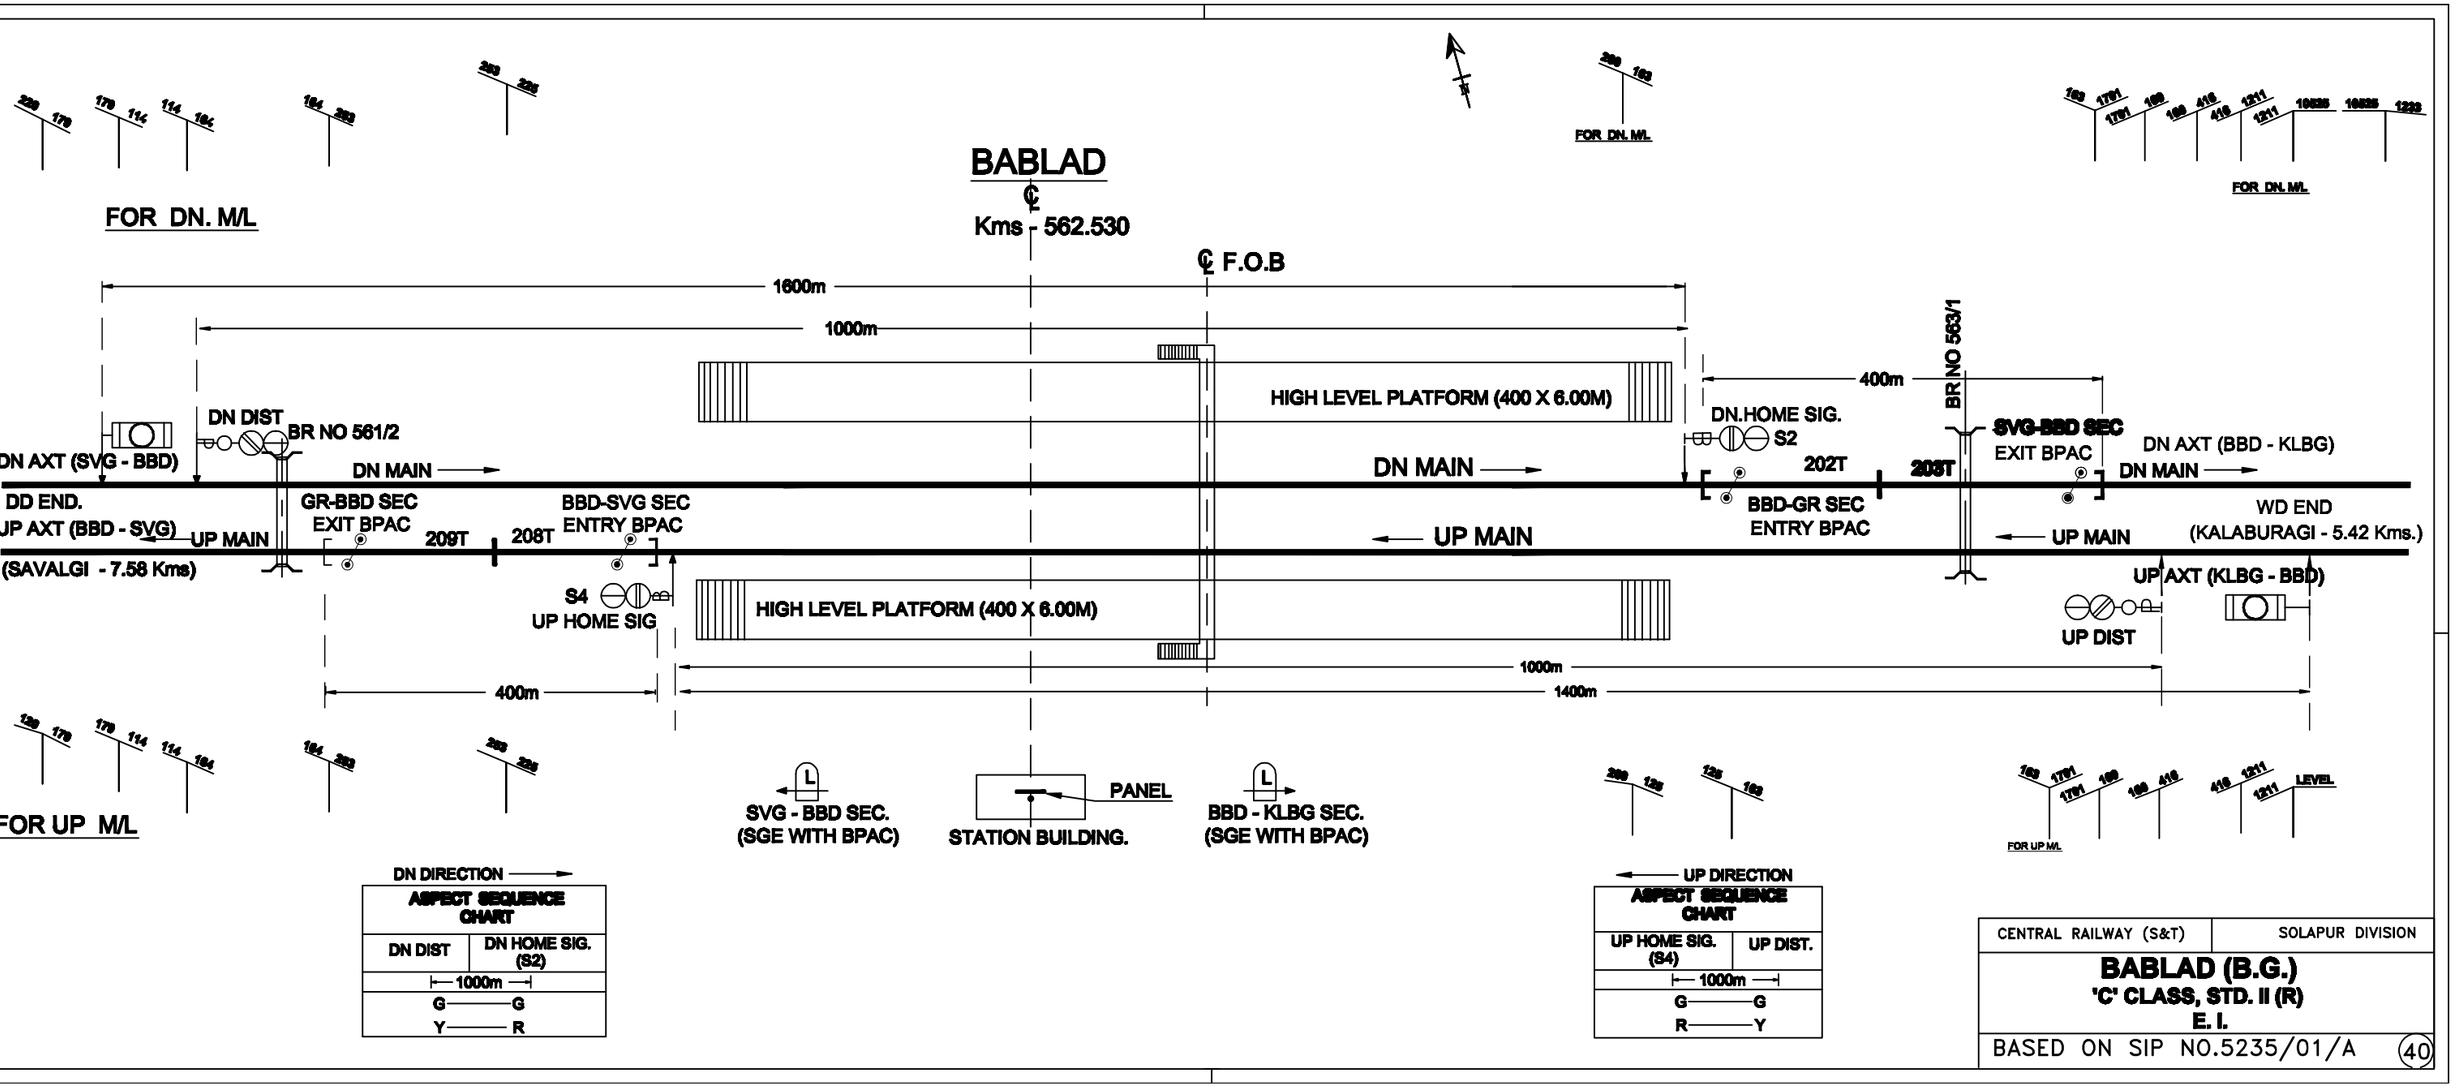

CENTRAL RAILWAY (S&T)	SOLAPUR DIVISION

BABLAD (B.G.)

'C' CLASS, STD. II (R)

E. I.

BASED ON SIP NO.5235/01/A