CENTRAL RAILWAY

SOLAPUR DIVISION

SIGNALLING SYSTEM PLAN
AS ON : 30.05.2023

LEGEND

	B ROUTE *
	D ROUTE *
	E ROUTE
	NARROW GAUGE
C	'C' CLASS
	'D' CLASS OR HALT
SPL	'SPECIAL' CLASS
	'IBS'
	INTERLOCKED STATION
	MODIFIED NON INTERLOCKED STATION
	NON INTERLOCKED STATION
C	COLOUR LIGHT SIGNALLNG
LF	LEVER FRAME
SMCF	S. M.'s CONTROL FRAME
RR	ROUTE RELAY INTERLOCKING
EI	ELECTRONIC INTERLOCKING
CP	CENTRAL PANEL
EP	END PANEL
SP	SWITCH PANEL
S	NEAL'S BALL TOKEN INSTRUMENT
	S.G.E. DOUBLE LINE L / B INSTRUMENT
	PODANUR SINGLE LINE TOKENLESS BLOCK INSTRUMENT (PUSH BUTTON TYPE)
UFSBI	UNIVERSAL FAIL SAFE BLOCK INSTRUMENT
D	SINGLE LINE DAIDO BLOCK INSTRUMENT
T	ALL PASSENGER LINES TRACK CIRCUITED
C T	UP & DN. MAIN LINES TRACK CIRCUITED
AC	AXLE COUNTER
(S)	BLOCK PROVING WITH SSDAC
ICC	INTER CABIN SLOT CIRCUITS
FM	TRACK CIRCUITING FM TO FM
FBS	TRACK CIRCUITING FM TO BSL (STRAIGHT)
FBT	TRACK CIRCUITING FM TO BSL (TURNOUT)
FHS	TRACK CIRCUITING FM TO HOME (STRAIGHT)
FHT	TRACK CIRCUITING FM TO HOME (TURNOUT)
C SDG	CATCH SIDING
S SDG	SLIP SIDING
	INTERMEDIATE SIDING
	GATE WITH T.E.L.
	GATE WITH LIFTING BARRIERS
PO	POWER OPERATED LIFTING BARRIERS
DL(N)	DATA LOGGER - NETWORKED
DL	DATA LOGGER - NOT NETWORKED
	DOUBLING WORK IN PROGRESS BY RVNL/CONST.
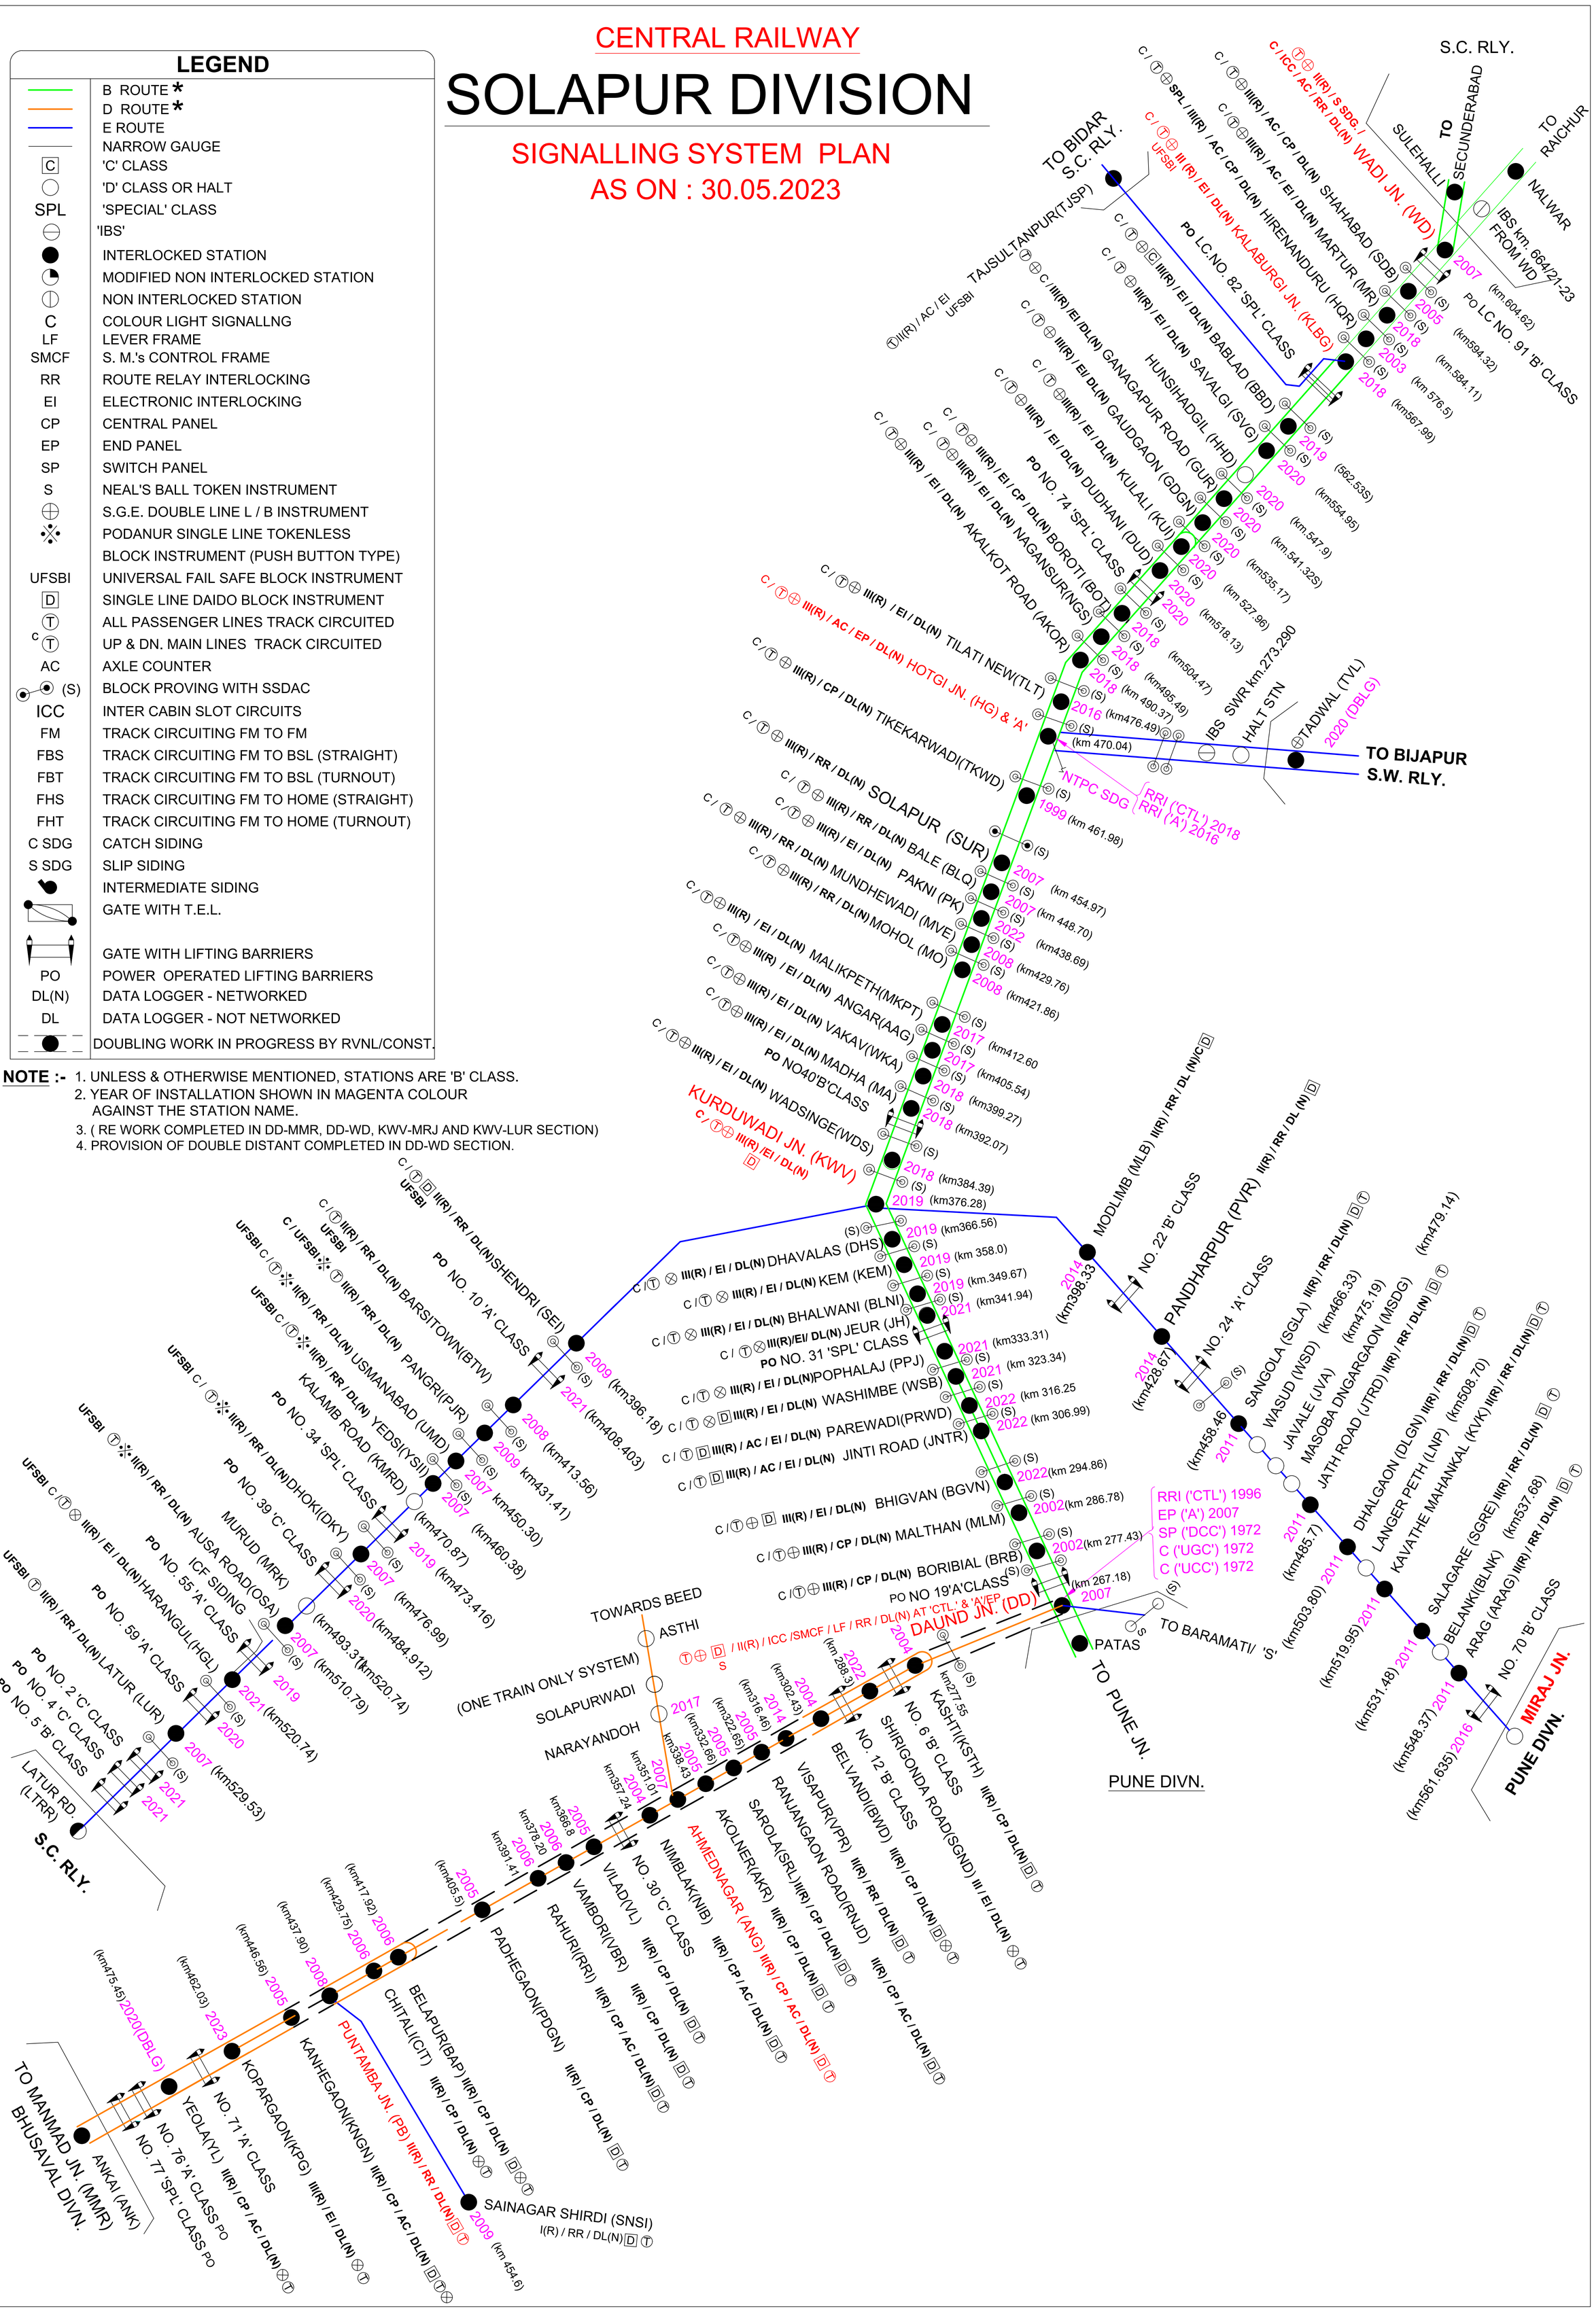
NOTE :-
1. UNLESS & OTHERWISE MENTIONED, STATIONS ARE 'B' CLASS.
2. YEAR OF INSTALLATION SHOWN IN MAGENTA COLOUR AGAINST THE STATION NAME.
3. (RE WORK COMPLETED IN DD-MMR, DD-WD, KWV-MRJ AND KWV-LUR SECTION)
4. PROVISION OF DOUBLE DISTANT COMPLETED IN DD-WD SECTION.